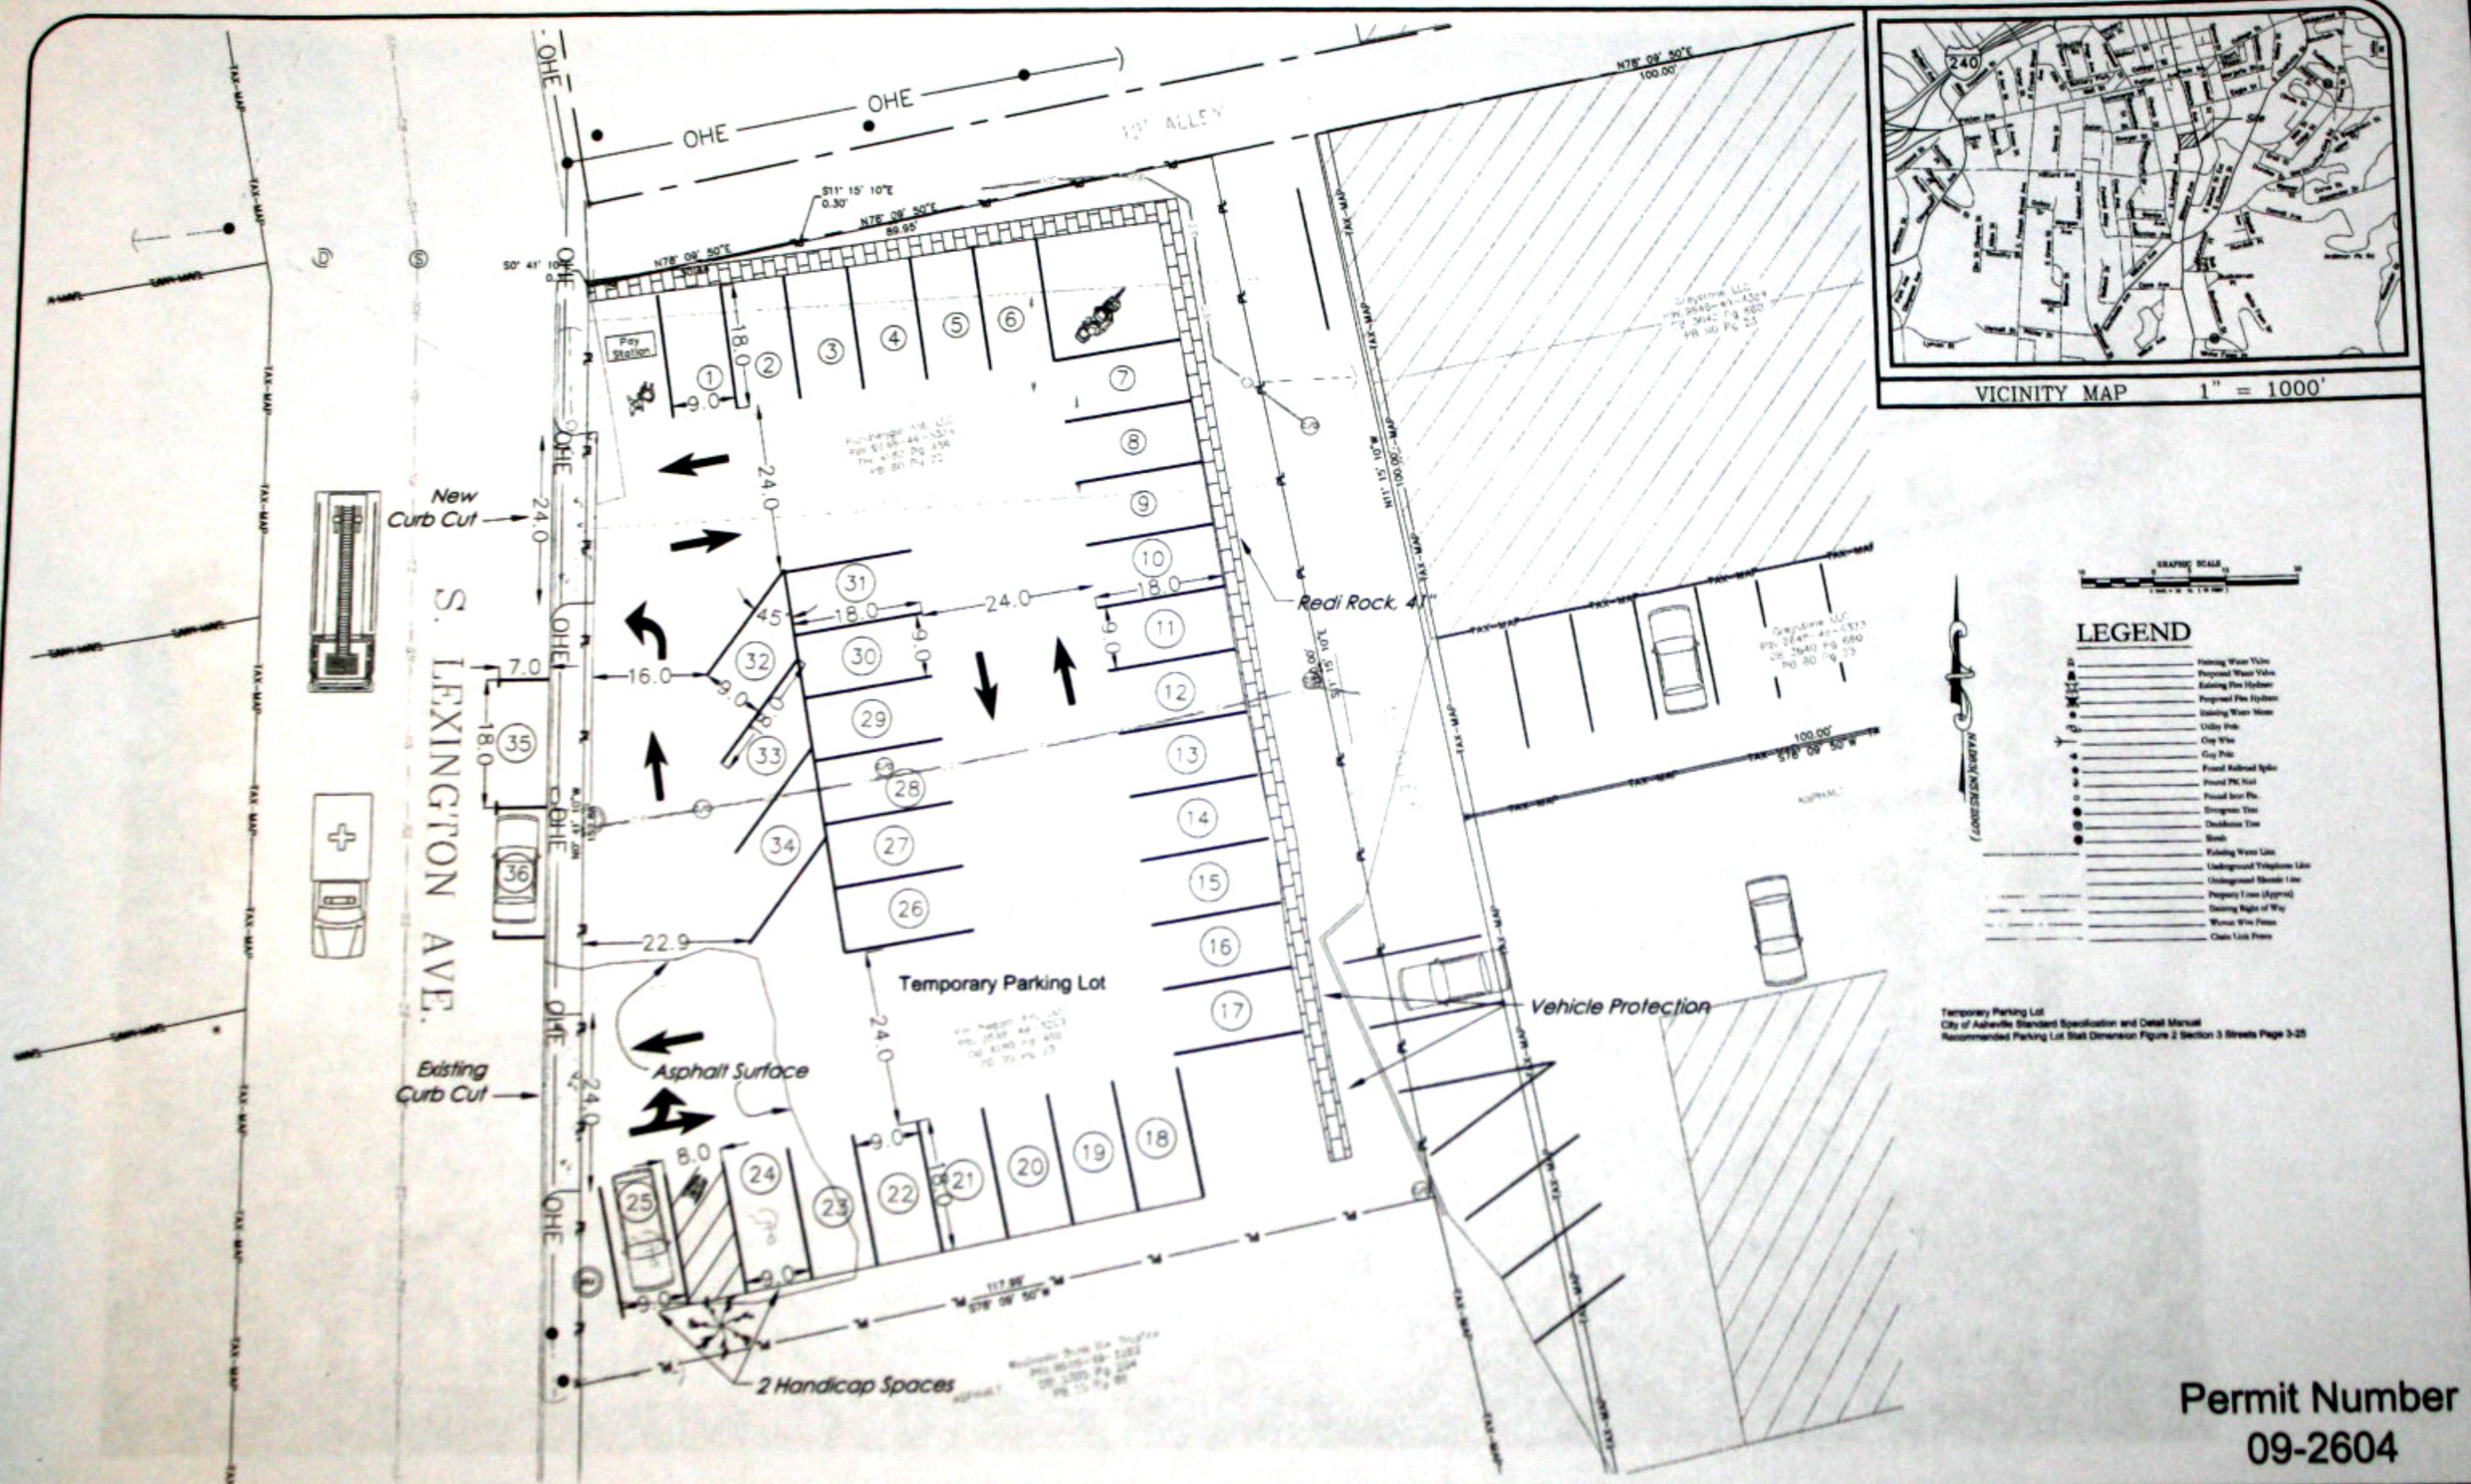

Permit Number
09-2604

City of Asheville, NC

Public Works - Engineering Services Division

P.O. Box 7148 • Asheville, N.C. 28802 • 828-259-5677

86 South Lexington
Asheville, NC 28801

Temporary Parking
Design Map

SURVEYED: JW, ML	DATE	REVISION	BY	PROJECT No.: TP-11-01
	1-20-11	90 DEGREE PARKING SPACES	JW	GRID:
DRAWN: ML	3-1-11	Comments added	JW, JO	DATE OF SURVEY: Oct 5th 2010
DESIGNED: ML				SCALE: 1" = 10'
CHECKED: CP				DRAWING NAME: M:/Engineering/ Engserv/ Active Projects Transit 86 South Lexington Ave.
APPROVED: SS				SHEET 1 OF 1