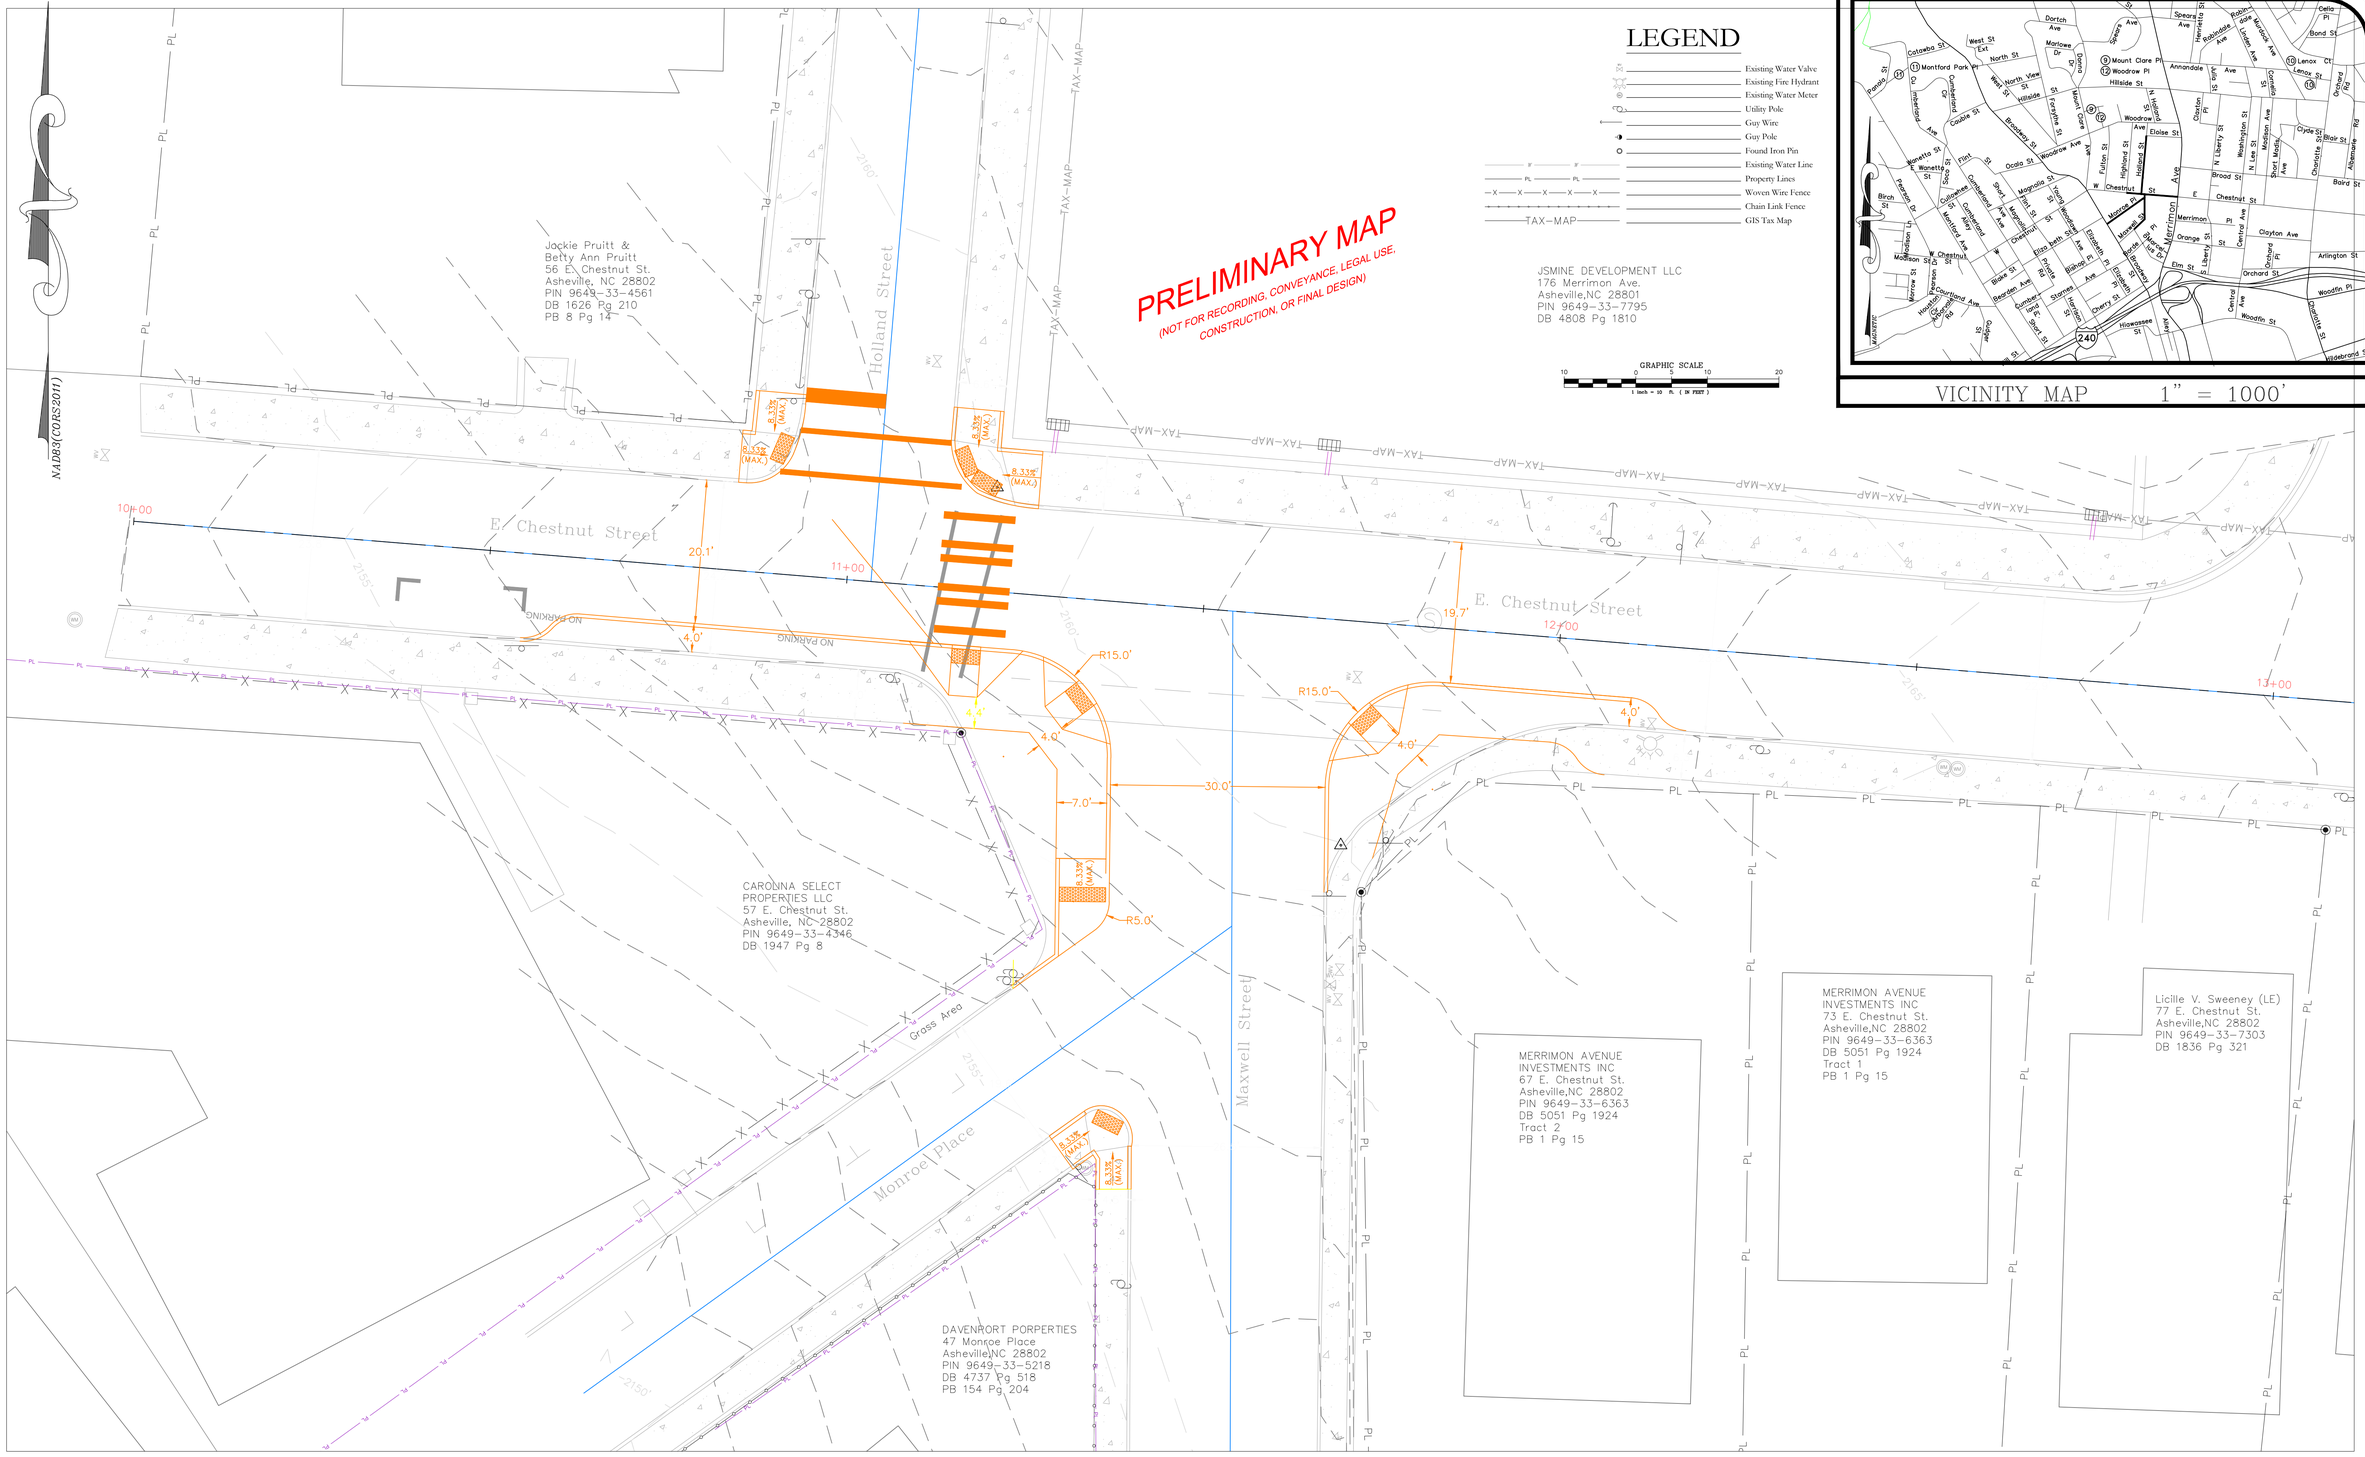

City of Asheville, NC

Public Works - Engineering Services

P.O. Box 7148 • Asheville, N.C. 28802 • 828-259-5617

E. Chestnut Street Improvements

Plan "B" with 4 foot bulbout

SURVEYED: J. WHITE, PLS D. KEITT, ENG TECH II	DATE	REVISION	BY
DRAWN: J. WHITE, PLS			
DESIGNED:			
CHECKED:			
APPROVED:			

PROJECT No.: TRAF-12-13-001
GRID:
DATE OF SURVEY: March 15th 2013
SCALE: 1" = 10'
DRAWING NAME: E. Chestnut, Holland St

SHEET 3 OF 5