4

City of Asheville: Infrastructure Introduction

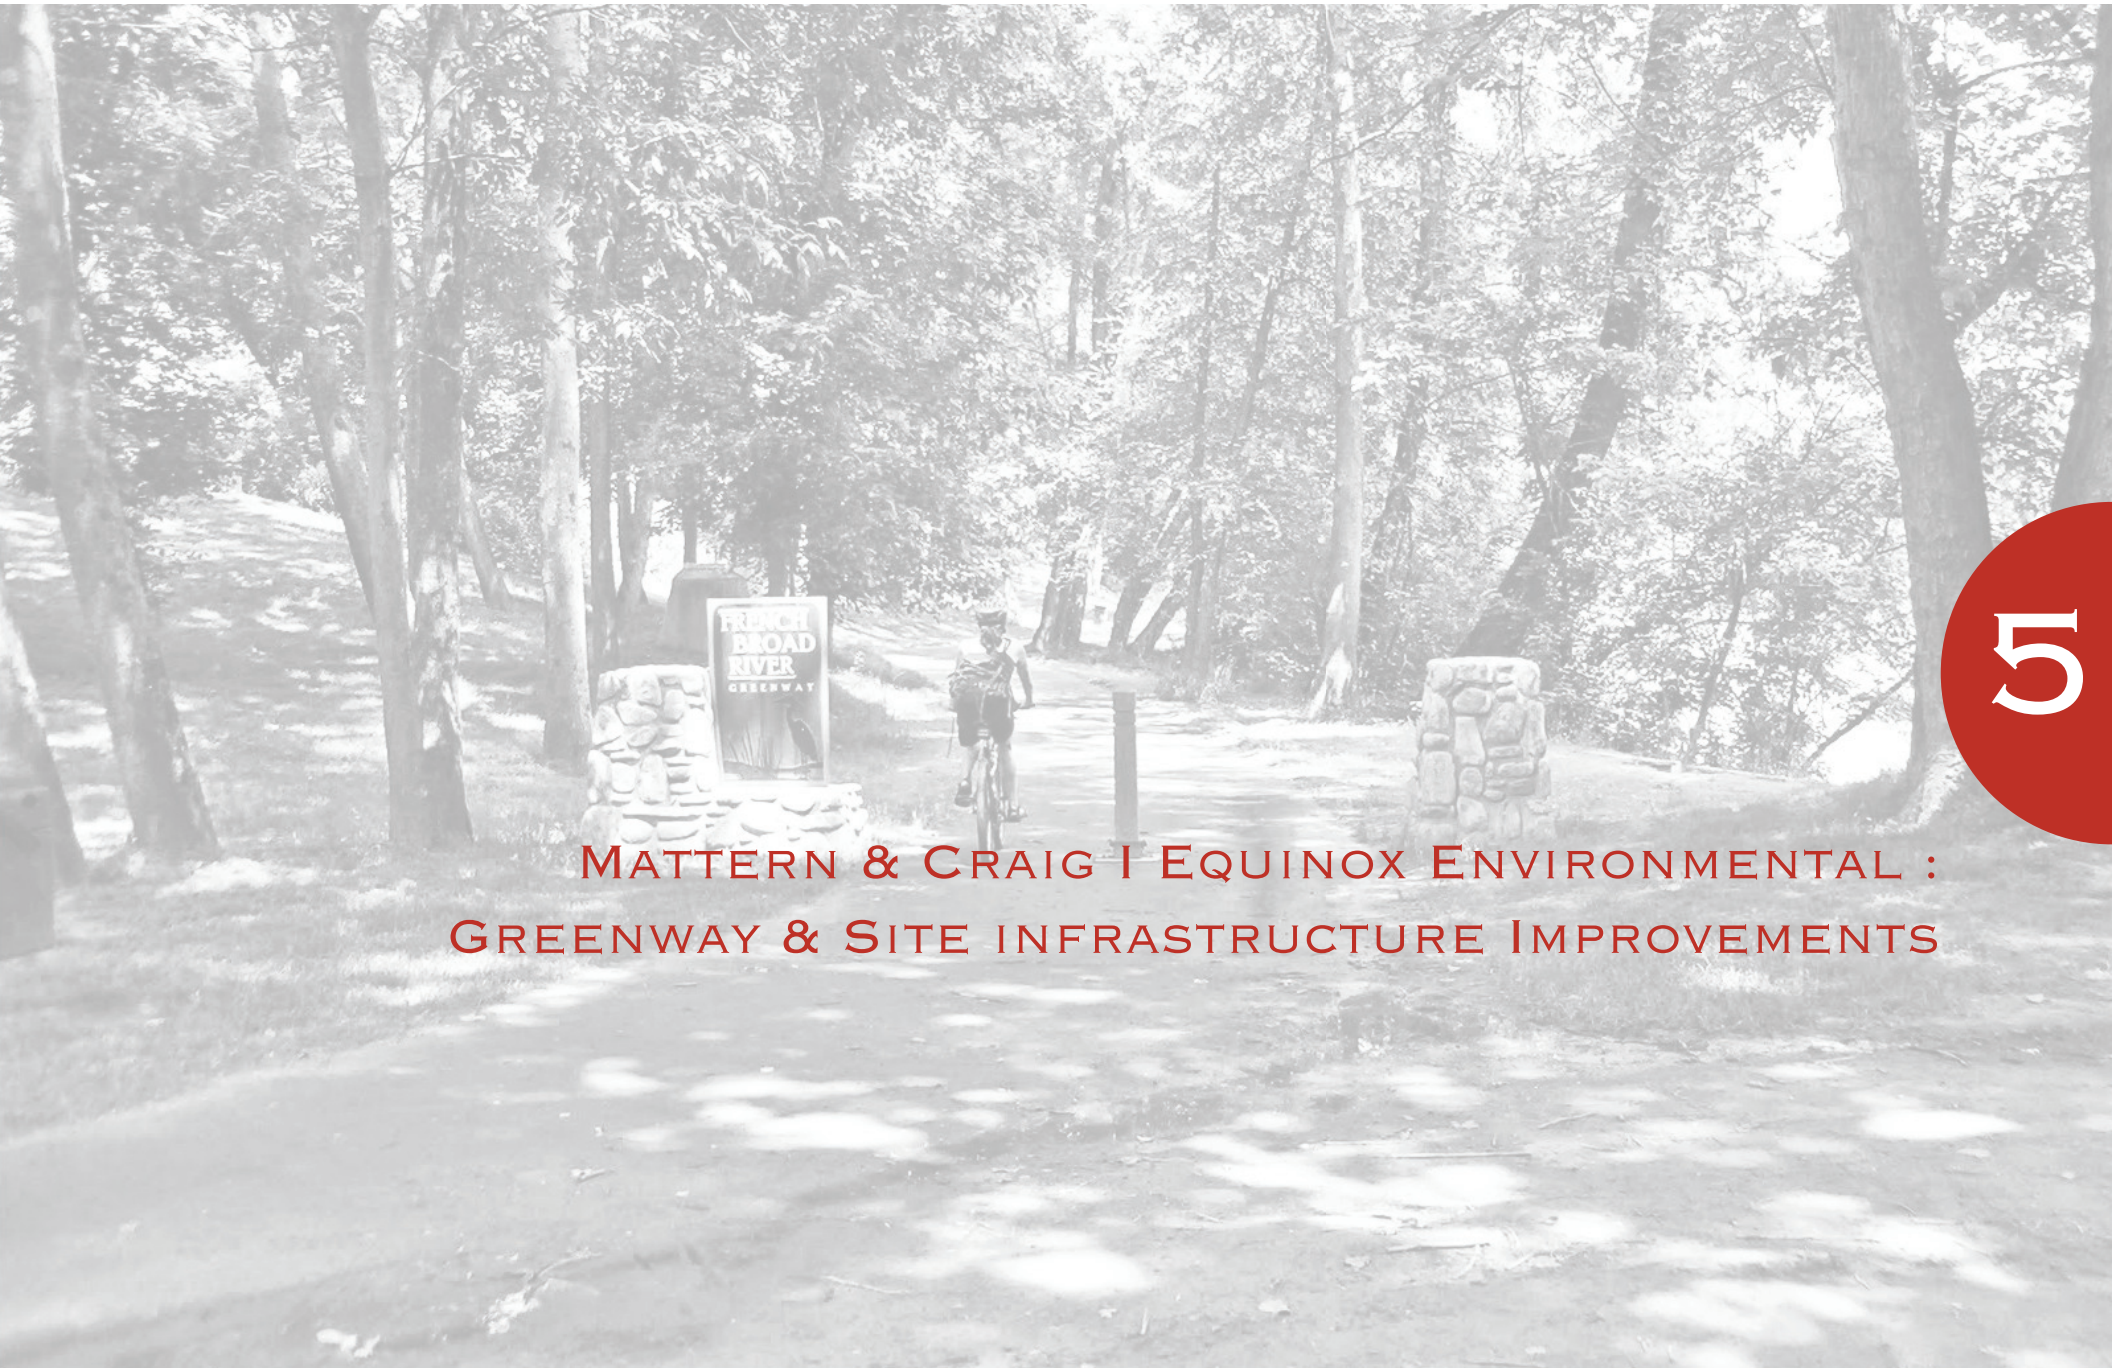

5

Mattern & Craig | Equinox Environmental :
Greenway & Site infrastructure Improvements

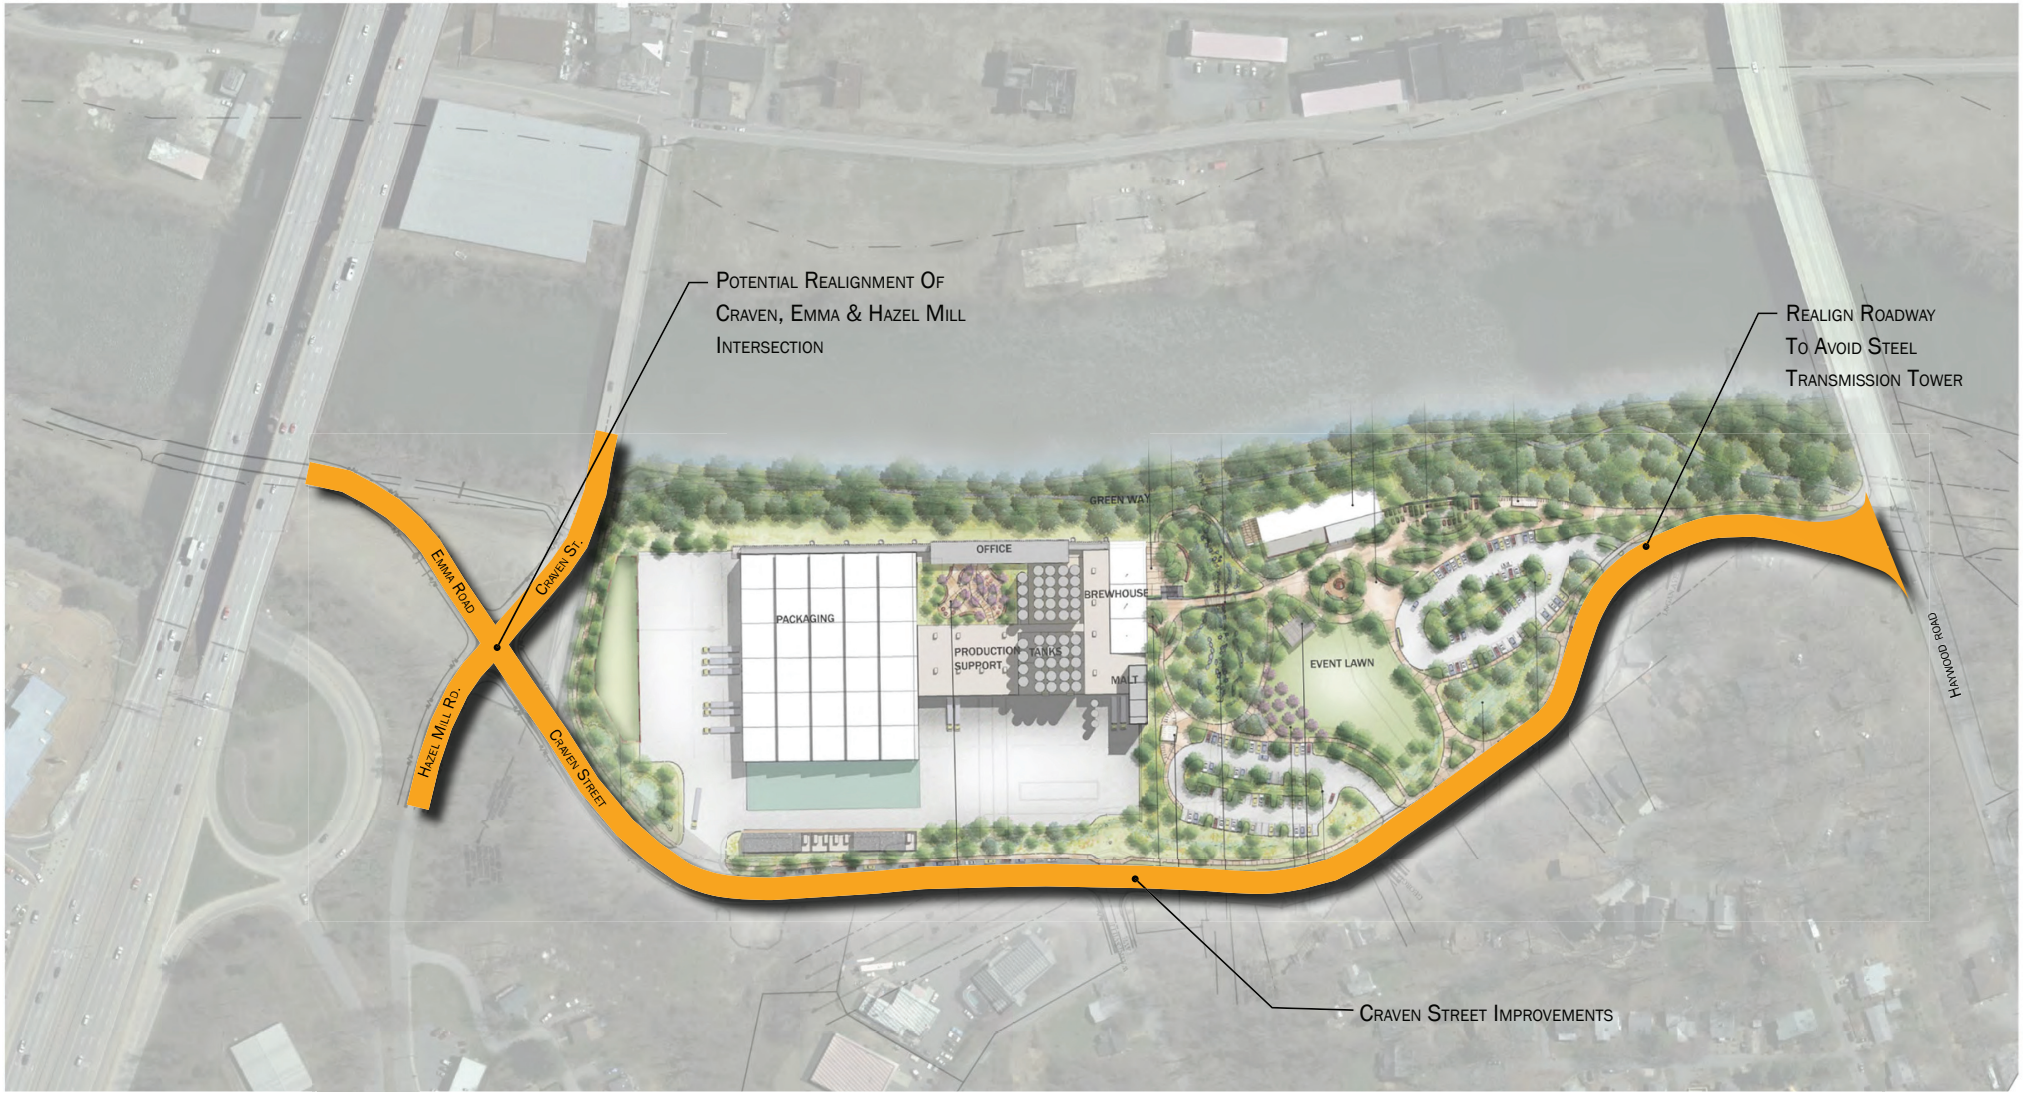

SCALE: 1"=180'

0 180 360

07.25.12

CONCEPT DESIGN PHASE: FINAL DESIGN MAY VARY IN APPEARANCE.

ColeJenest & Stone

Mattern & Craig
CONSULTING ENGINEERS • SURVEYORS

EQUINOX ENVIRONMENTAL
CONSULTATION & DESIGN

Ed Holmes & Associates
LAND SURVEYORS, PA

New Belgium Brewing, Asheville NC

1. Craven Street Improvement

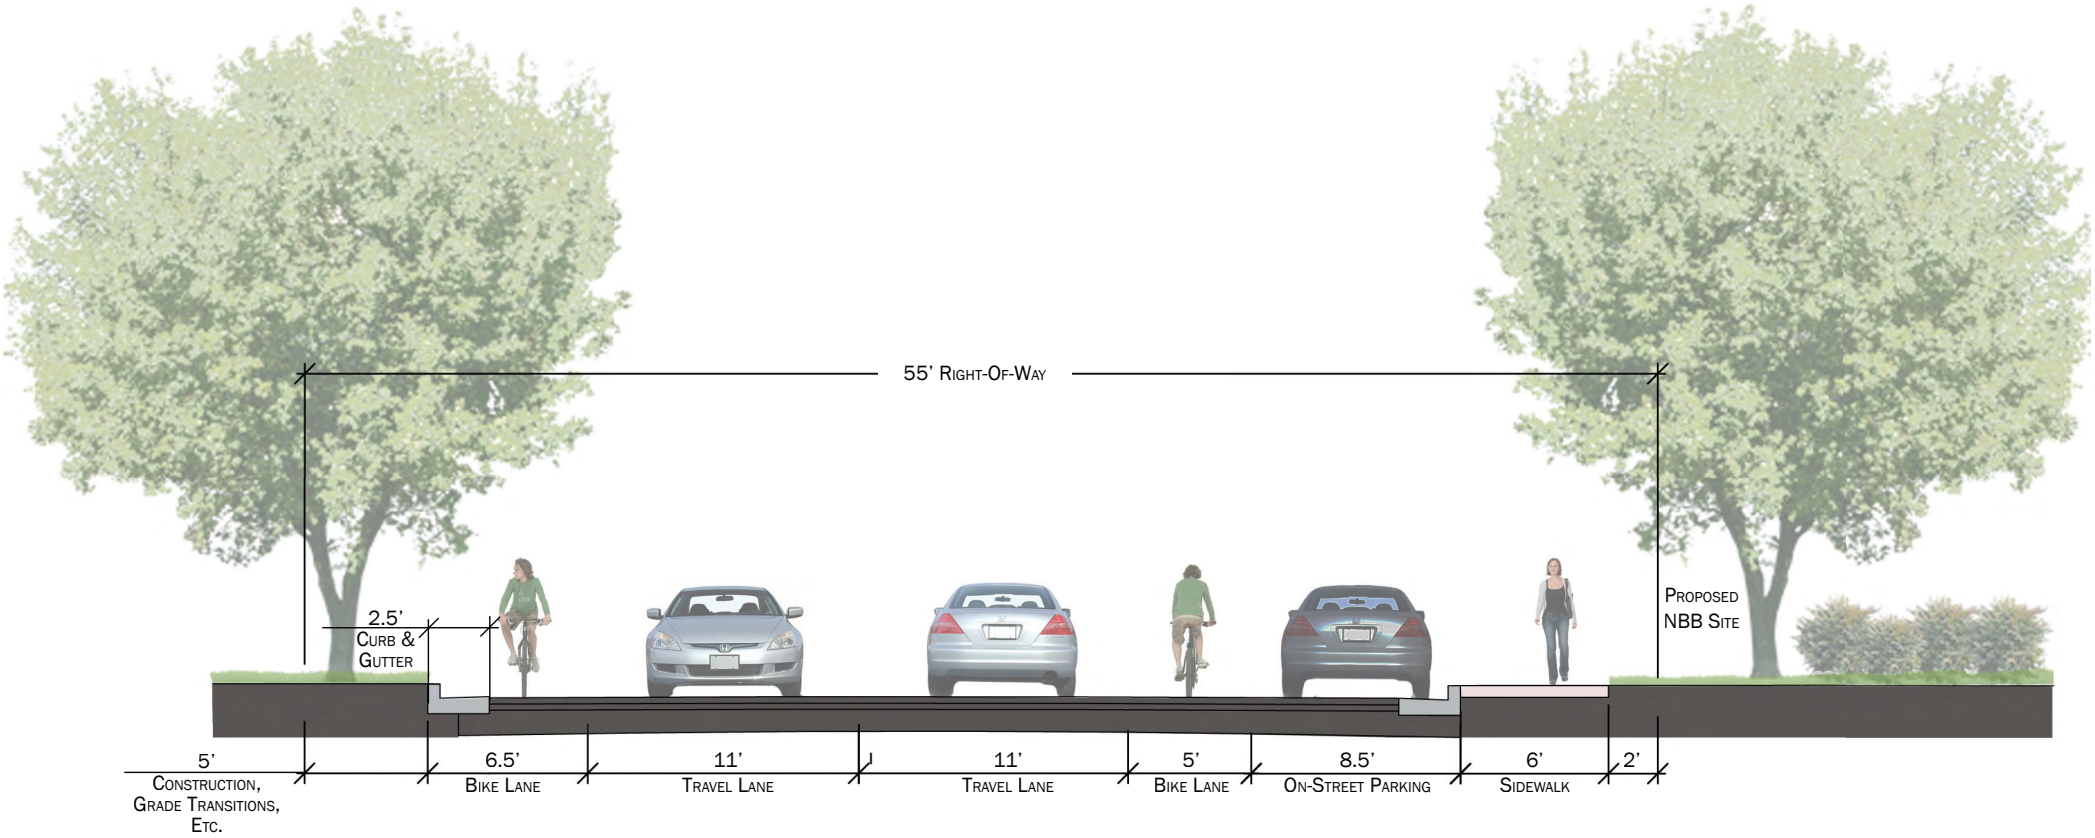

07.25.12

NOT TO SCALE

CONCEPT DESIGN PHASE: FINAL DESIGN MAY VARY IN APPEARANCE.

ColeJenest & Stone

Mattern & Craig
CONSULTING ENGINEERS • SURVEYORS

EQUINOX ENVIRONMENTAL
CONSULTATION & DESIGN

Ed Holmes & Associates
LAND SURVEYORS, PA

New Belgium Brewing, Asheville NC

2. Craven Street Proposed Improvements Section

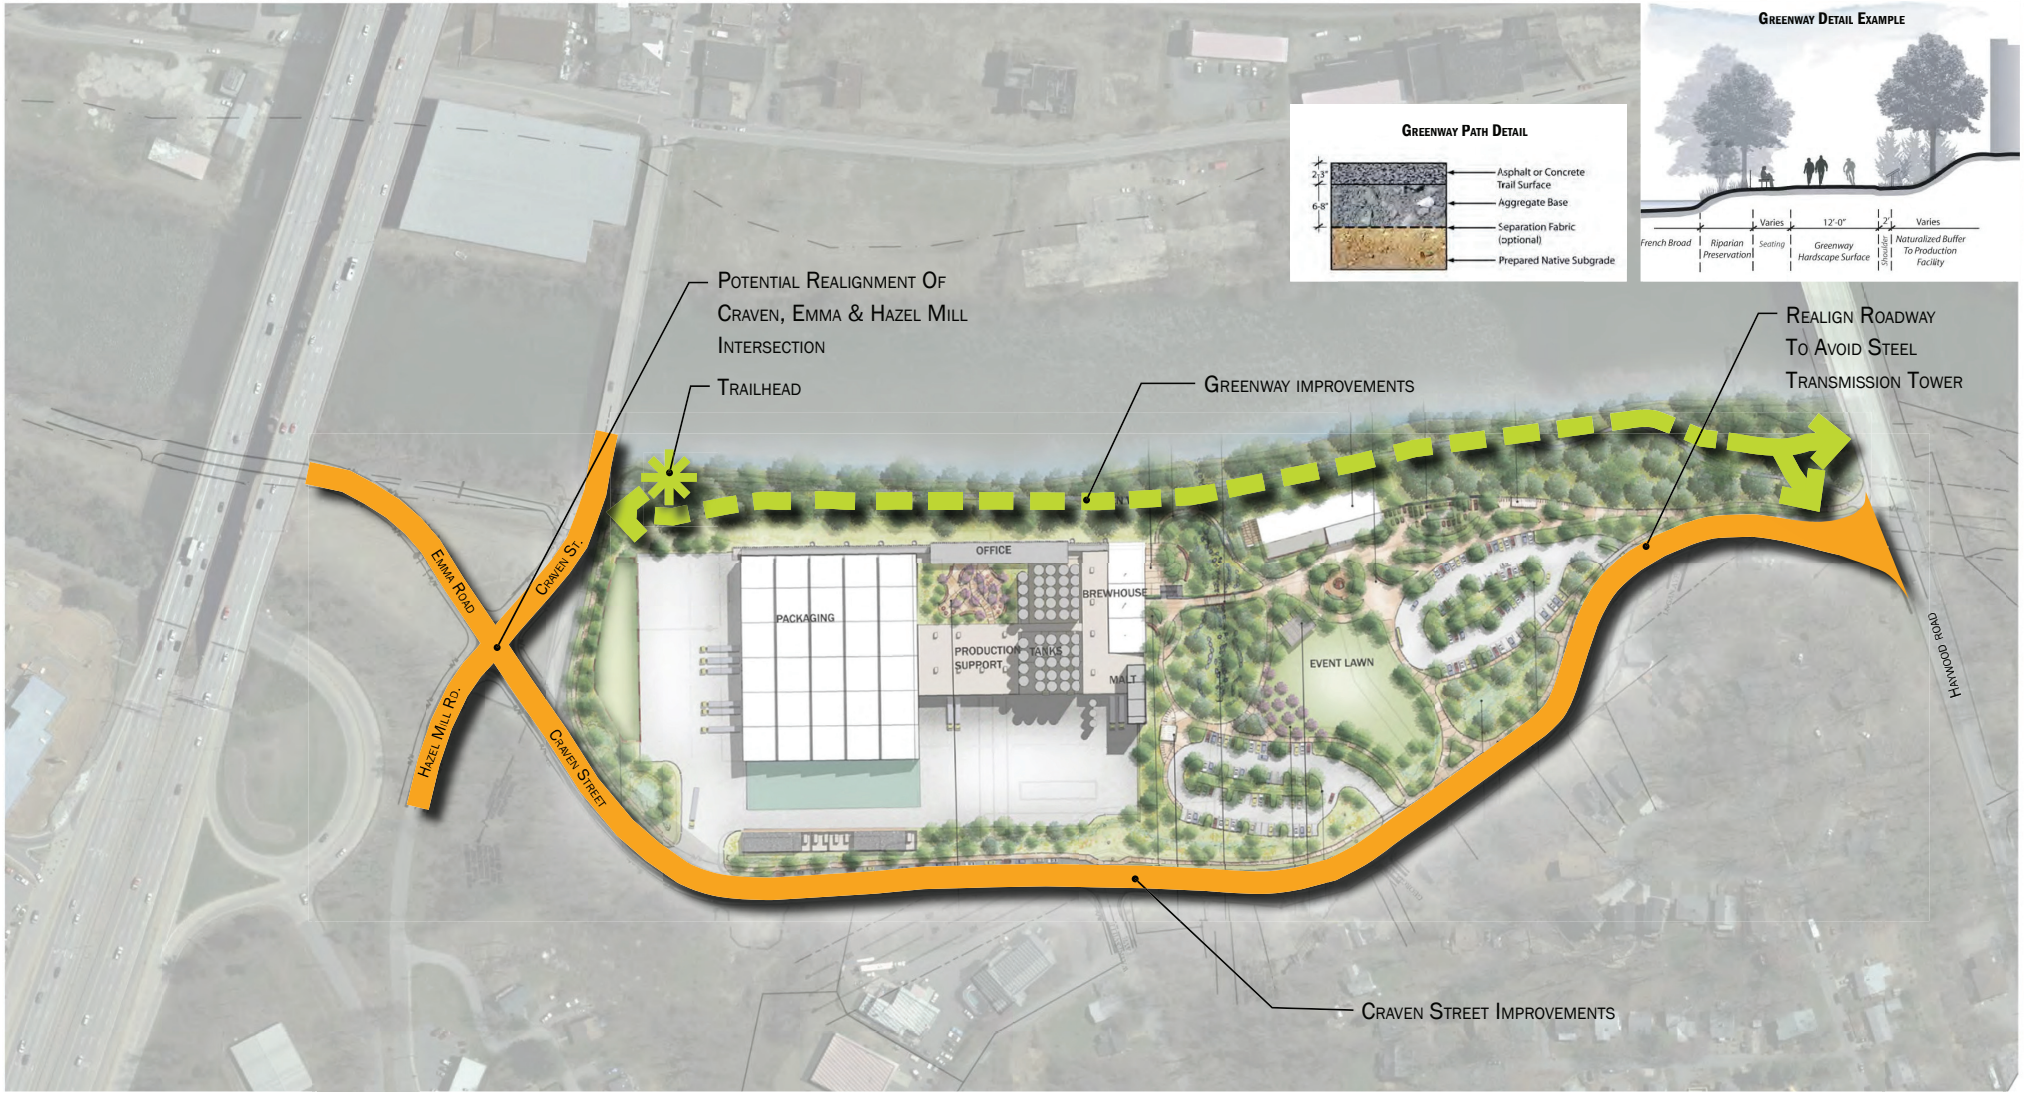

SCALE: 1"=180'

0 180 360

07.25.12

CONCEPT DESIGN PHASE: FINAL DESIGN MAY VARY IN APPEARANCE.

ColeJenest & Stone

Mattern & Craig
CONSULTING ENGINEERS • SURVEYORS

EQUINOX ENVIRONMENTAL
CONSULTATION & DESIGN

Ed Holmes & Associates
LAND SURVEYORS, PA

New Belgium Brewing, Asheville NC

3. Greenway Improvement

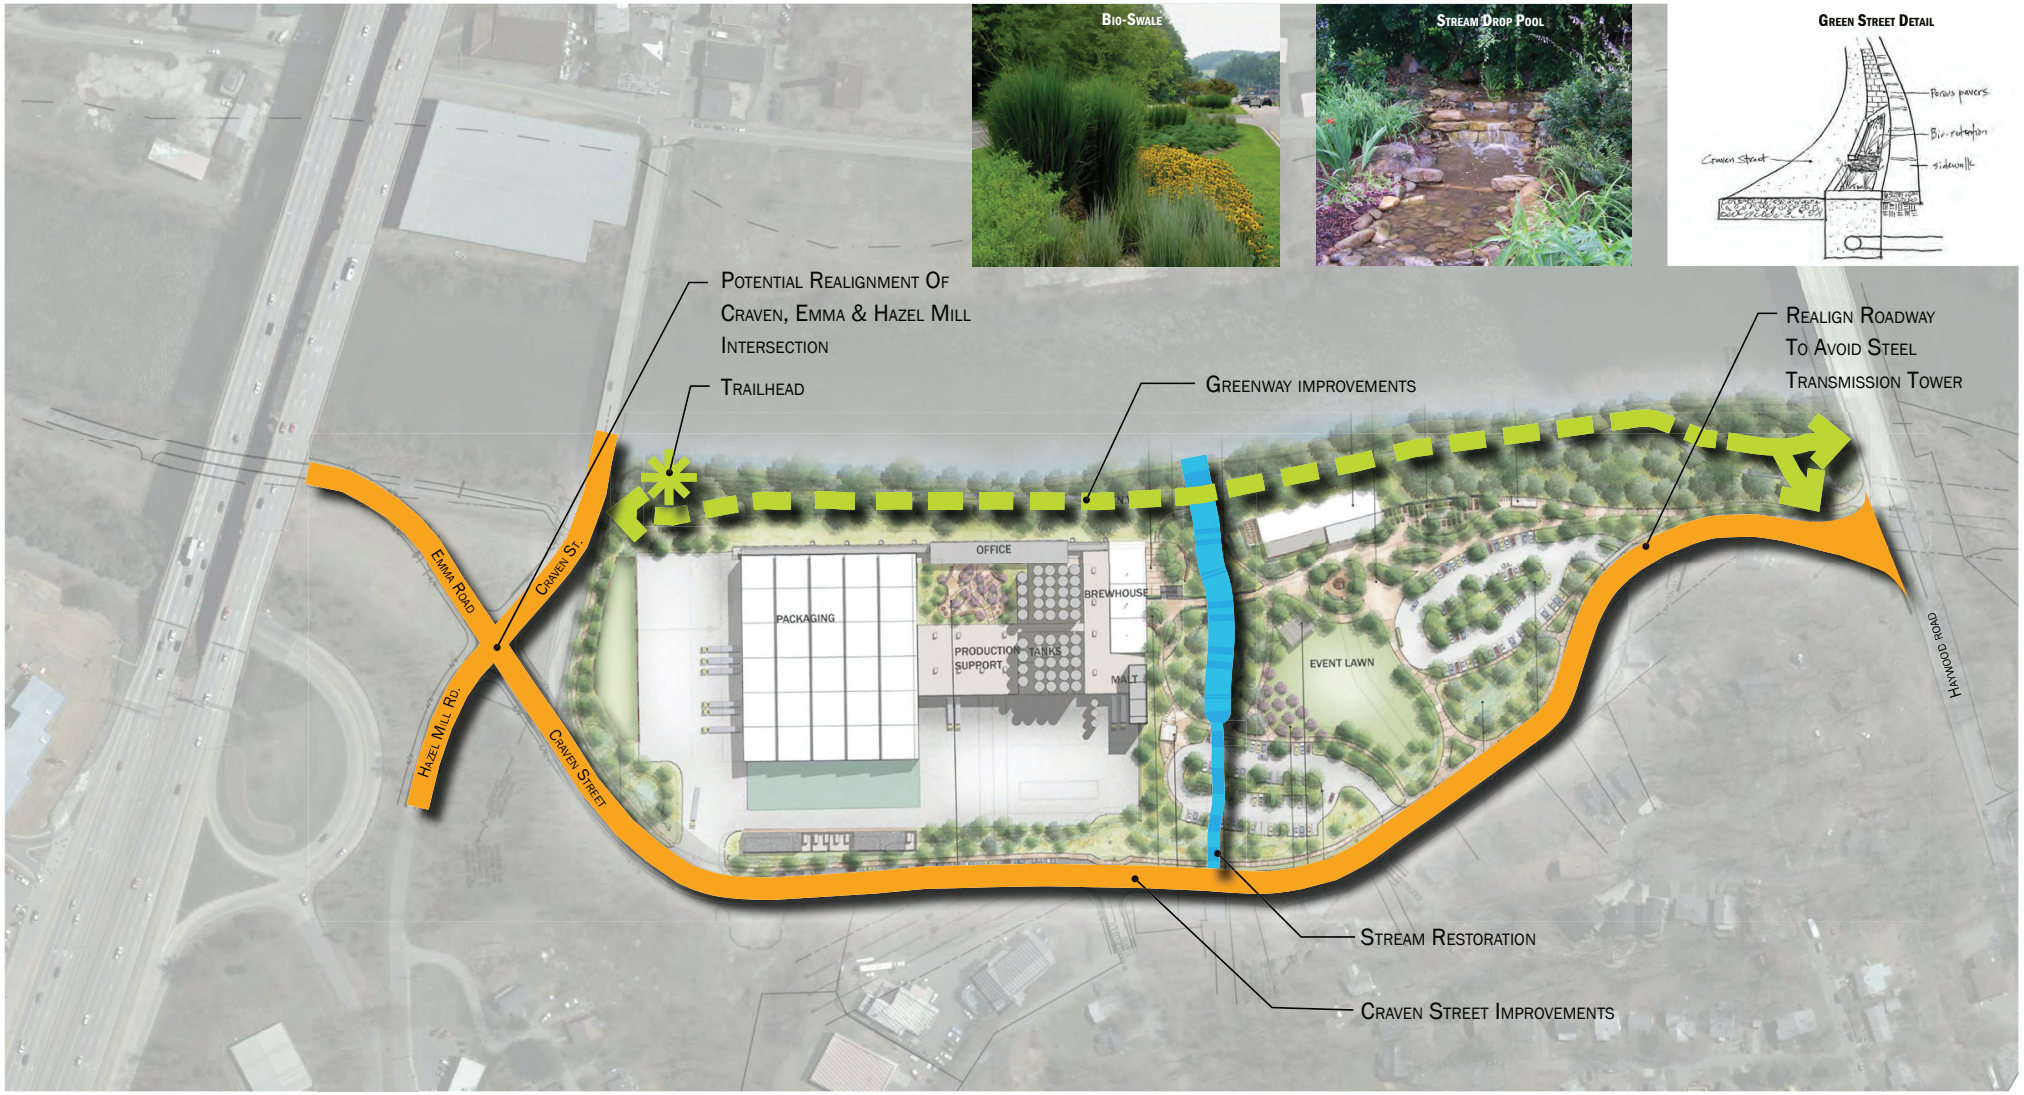

SCALE: 1"=180'

0 180 360

07.25.12

CONCEPT DESIGN PHASE: FINAL DESIGN MAY VARY IN APPEARANCE.

ColeJenest & Stone

Mattern & Craig
CONSULTING ENGINEERS • SURVEYORS

EQUINOX ENVIRONMENTAL
CONSULTATION & DESIGN

Ed Holmes & Associates
LAND SURVEYORS, PA

New Belgium Brewing, Asheville NC

4. Stormwater Management

SCALE: 1"=180'

0 180 360

07.25.12

CONCEPT DESIGN PHASE: FINAL DESIGN MAY VARY IN APPEARANCE.

ColeJenest & Stone

Mattern & Craig
CONSULTING ENGINEERS • SURVEYORS

EQUINOX ENVIRONMENTAL
CONSULTATION & DESIGN

Ed Holmes & Associates
LAND SURVEYORS, PA

New Belgium Brewing, Asheville NC

5 . Low Impact Development Parking Lot