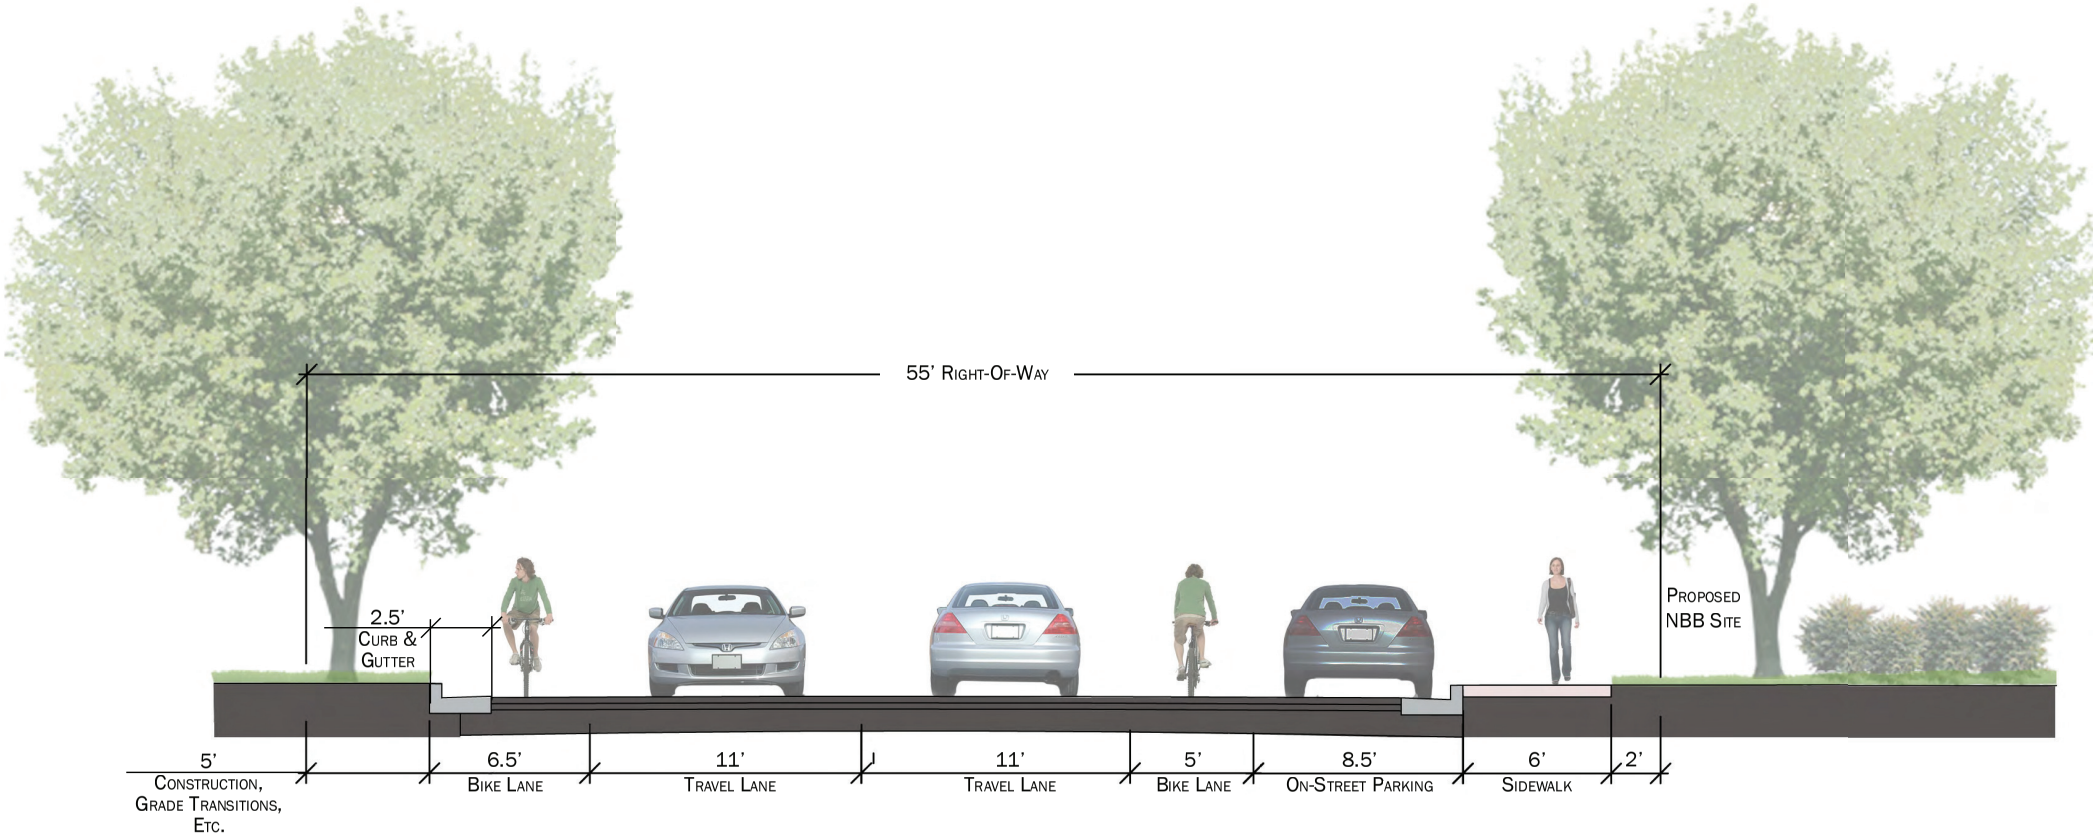

07.25.12

NOT TO SCALE

CONCEPT DESIGN PHASE: FINAL DESIGN MAY VARY IN APPEARANCE.

ColeJenest & Stone

Mattern & Craig
CONSULTING ENGINEERS • SURVEYORS

EQUINOX ENVIRONMENTAL
CONSULTATION & DESIGN

Ed Holmes & Associates
LAND SURVEYORS, PA

New Belgium Brewing, Asheville NC

2. Craven Street Proposed Improvements Section