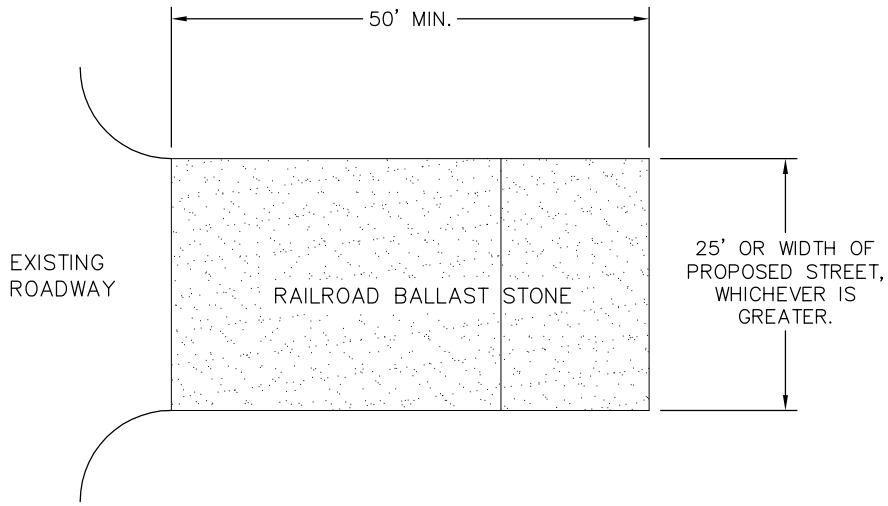

PLAN

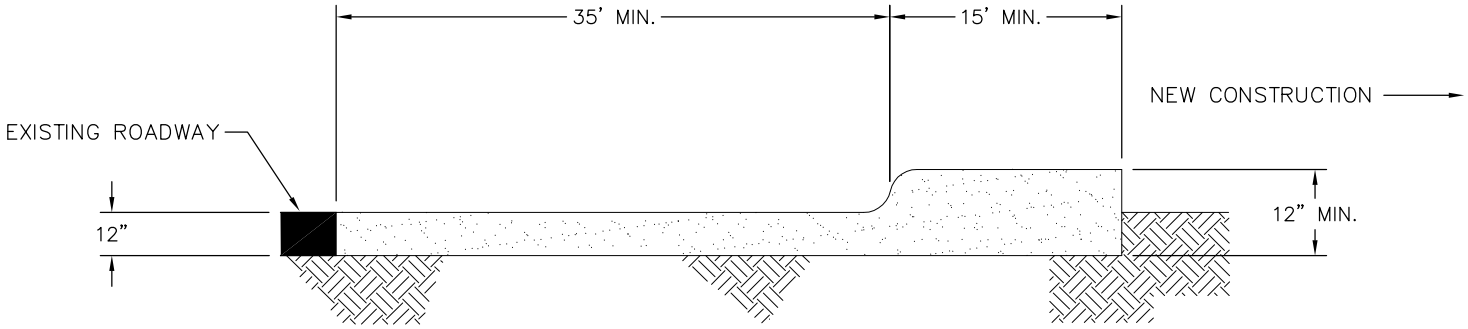

CROSS SECTION

REVISIONS	
DATE	DESCRIPTION
01/04/08	REVISED STONE TYPE.

ASHEVILLE

CITY OF ASHEVILLE, N.C.
ENGINEERING DEPARTMENT

CONSTRUCTION ENTRANCE

STD. No.

4.07