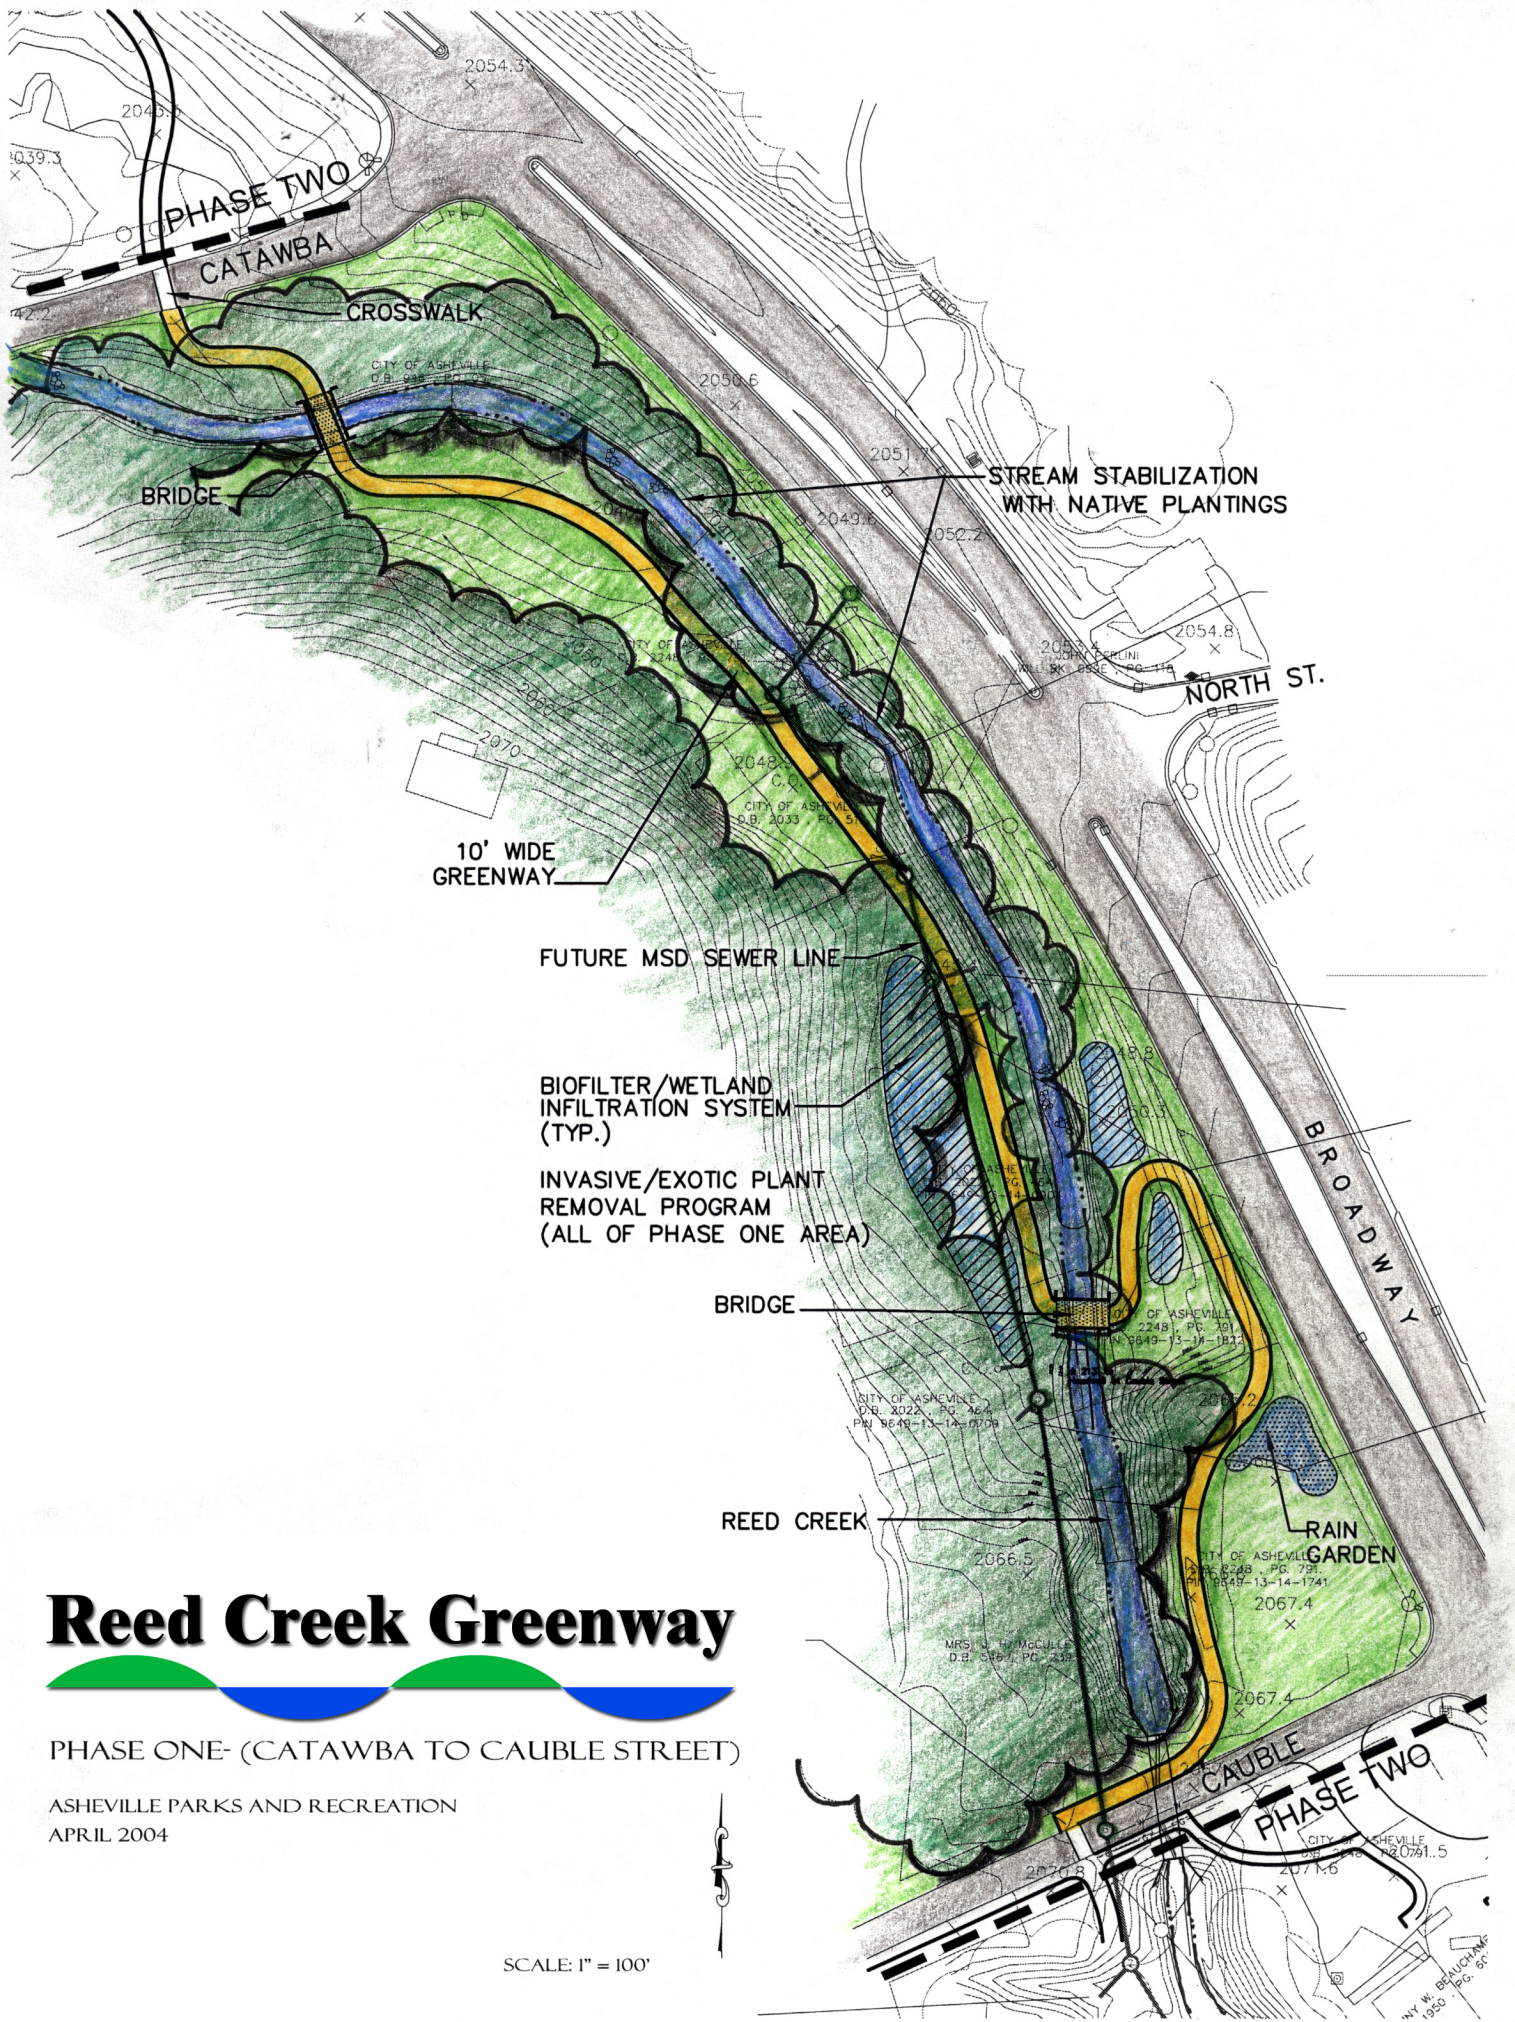

Reed Creek Greenway

PHASE ONE- (CATAWBA TO CAUBLE STREET)

ASHEVILLE PARKS AND RECREATION
APRIL 2004

SCALE: 1" = 100'