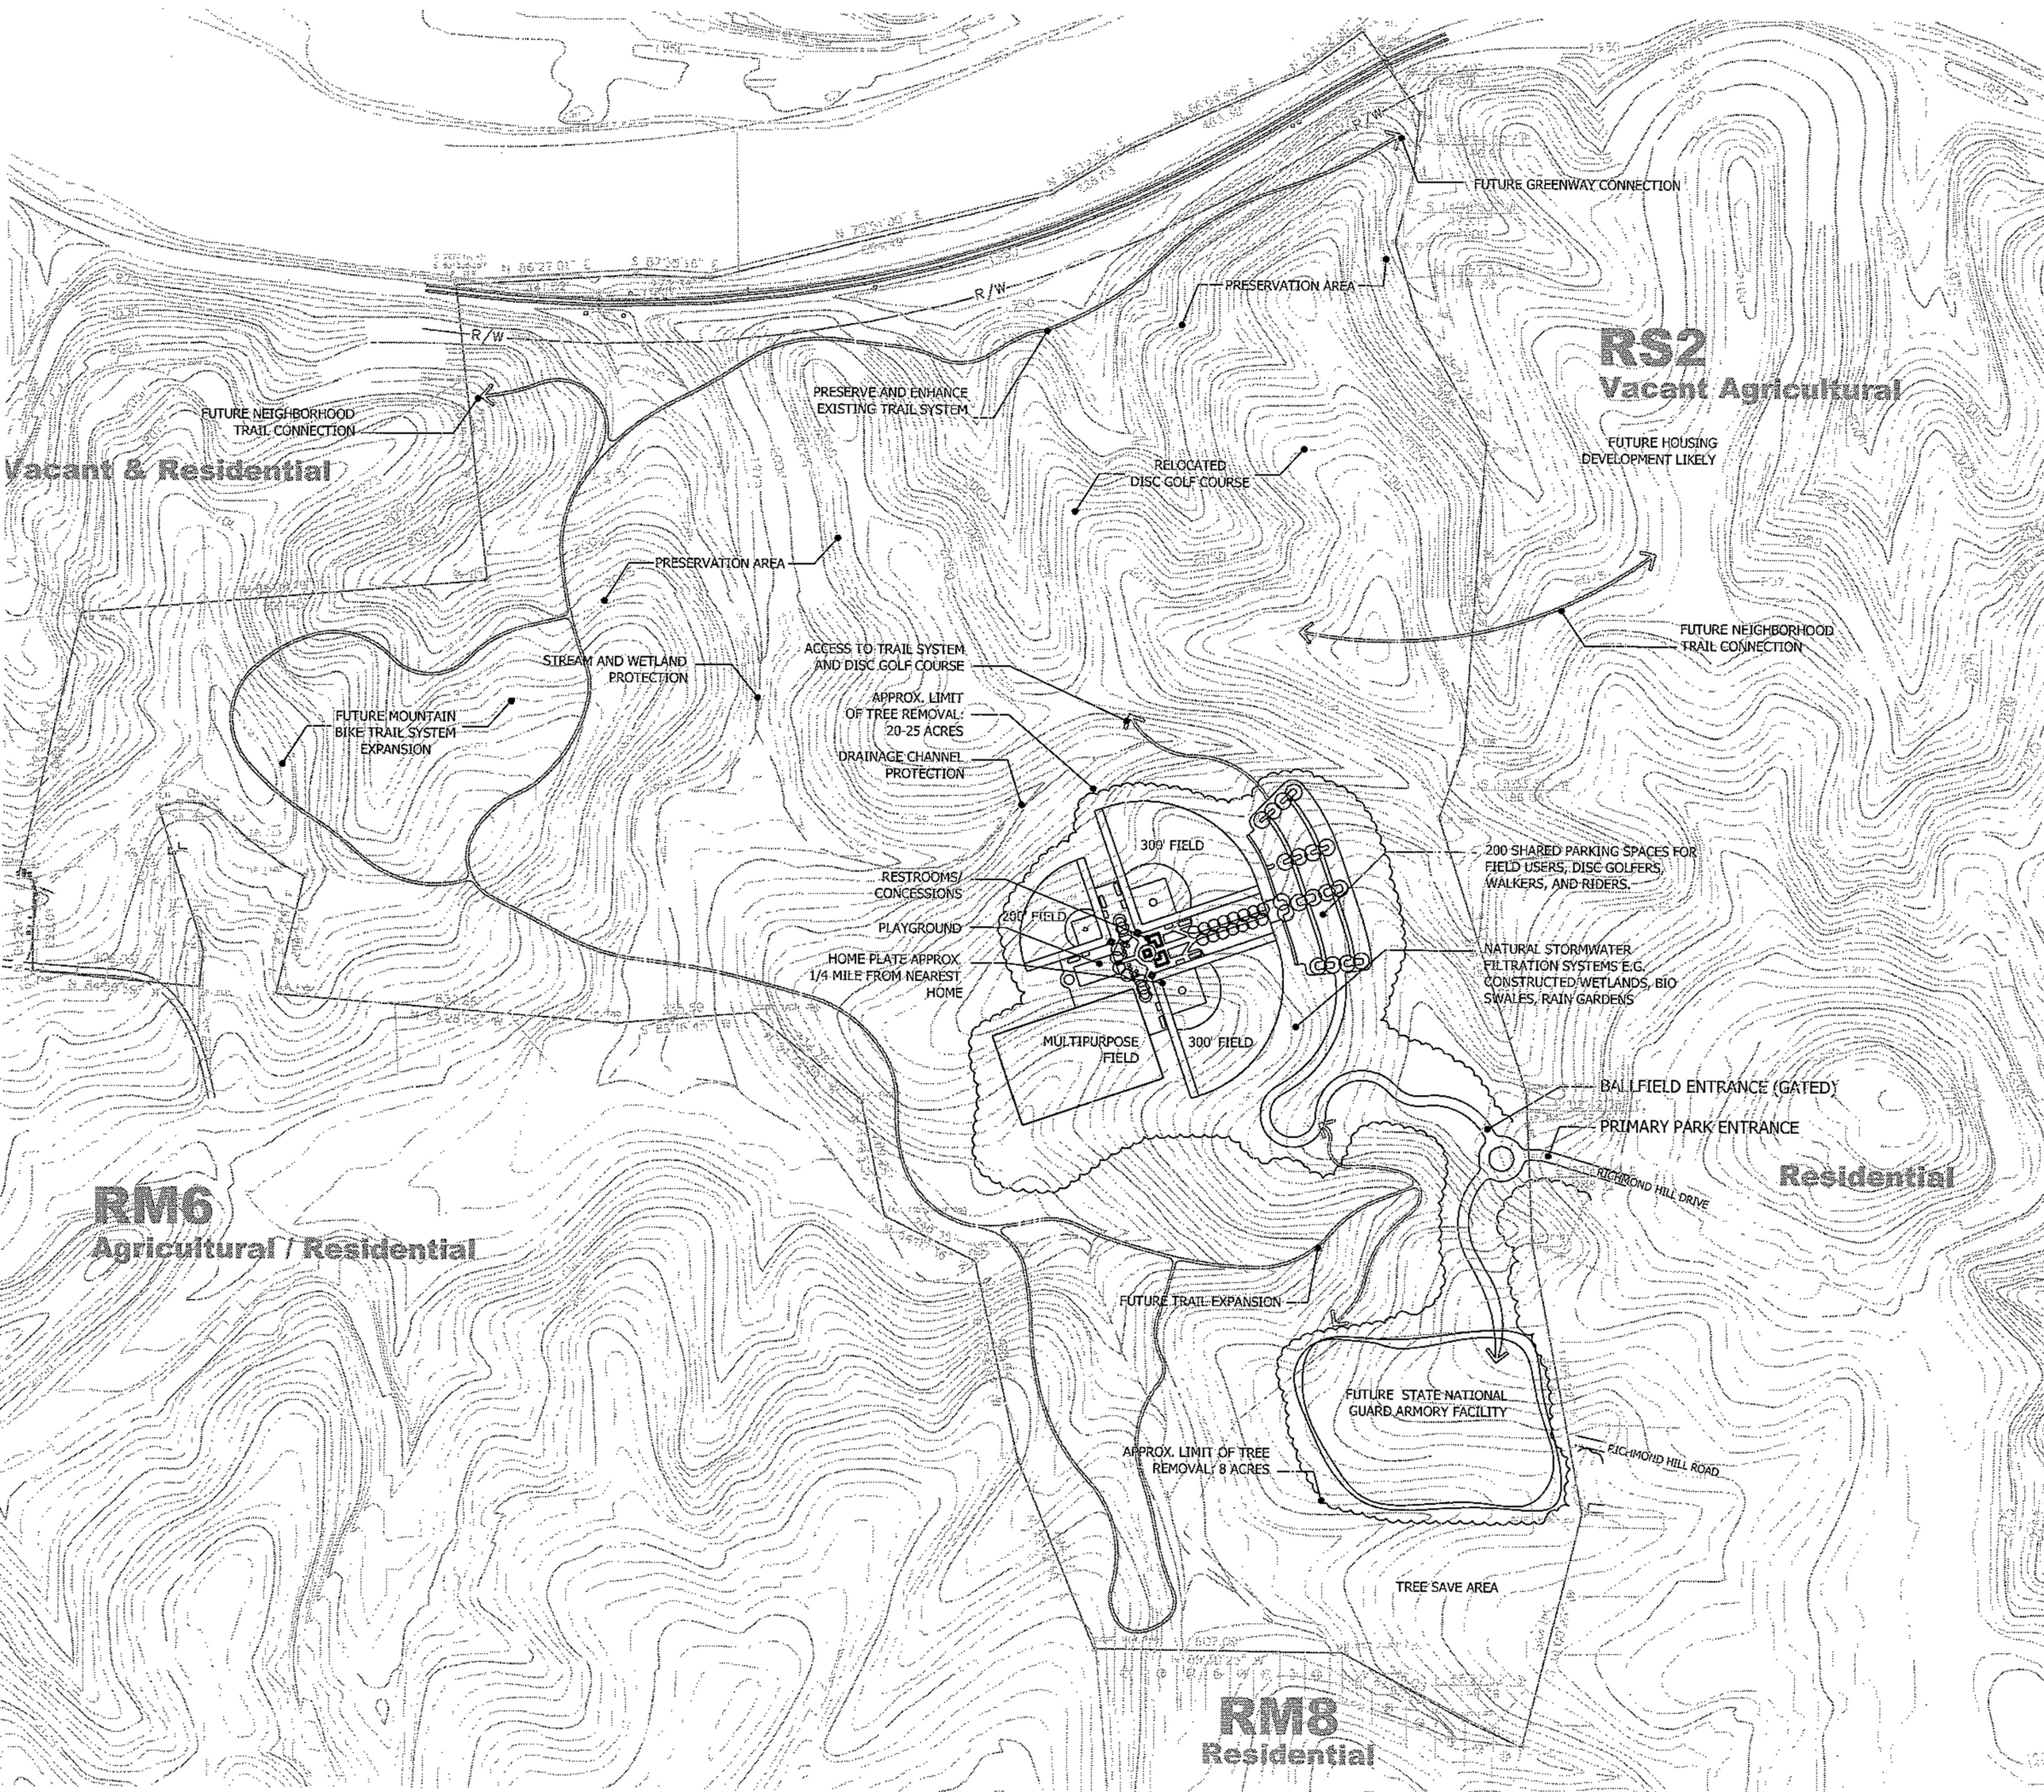
FUTURE GREENWAY CONNECTION
R/W
R/W
PRESERVATION AREA
RS2
Vacant Agricultural
PRESERVE AND ENHANCE
EXISTING TRAIL SYSTEM
FUTURE NEIGHBORHOOD
TRAIL CONNECTION
Vacant & Residential
RELOCATED
DISC GOLF COURSE
FUTURE HOUSING
DEVELOPMENT LIKELY
PRESERVATION AREA
FUTURE NEIGHBORHOOD
TRAIL CONNECTION
STREAM AND WETLAND
PROTECTION
ACCESS TO TRAIL SYSTEM
AND DISC GOLF COURSE
APPROX. LIMIT
OF TREE REMOVAL:
20-25 ACRES
FUTURE MOUNTAIN
BIKE TRAIL SYSTEM
EXPANSION
DRAINAGE CHANNEL
PROTECTION
300' FIELD
200 SHARED PARKING SPACES FOR
FIELD USERS, DISC GOLFERS,
WALKERS, AND RIDERS.
RESTROOMS/
CONCESSIONS
200' FIELD
PLAYGROUND
HOME PLATE APPROX.
1/4 MILE FROM NEAREST
HOME
NATURAL STORMWATER
FILTRATION SYSTEMS E.G.
CONSTRUCTED WETLANDS, BIO
SWALES, RAIN GARDENS
MULTIPURPOSE
FIELD
300' FIELD
BALLFIELD ENTRANCE (GATED)
PRIMARY PARK ENTRANCE
RICHMOND HILL DRIVE
Residential
RM6
Agricultural / Residential
FUTURE TRAIL EXPANSION
FUTURE STATE NATIONAL
GUARD ARMORY FACILITY
APPROX. LIMIT OF TREE
REMOVAL: 8 ACRES
RICHMOND HILL ROAD
TREE SAVE AREA
RM8
Residential